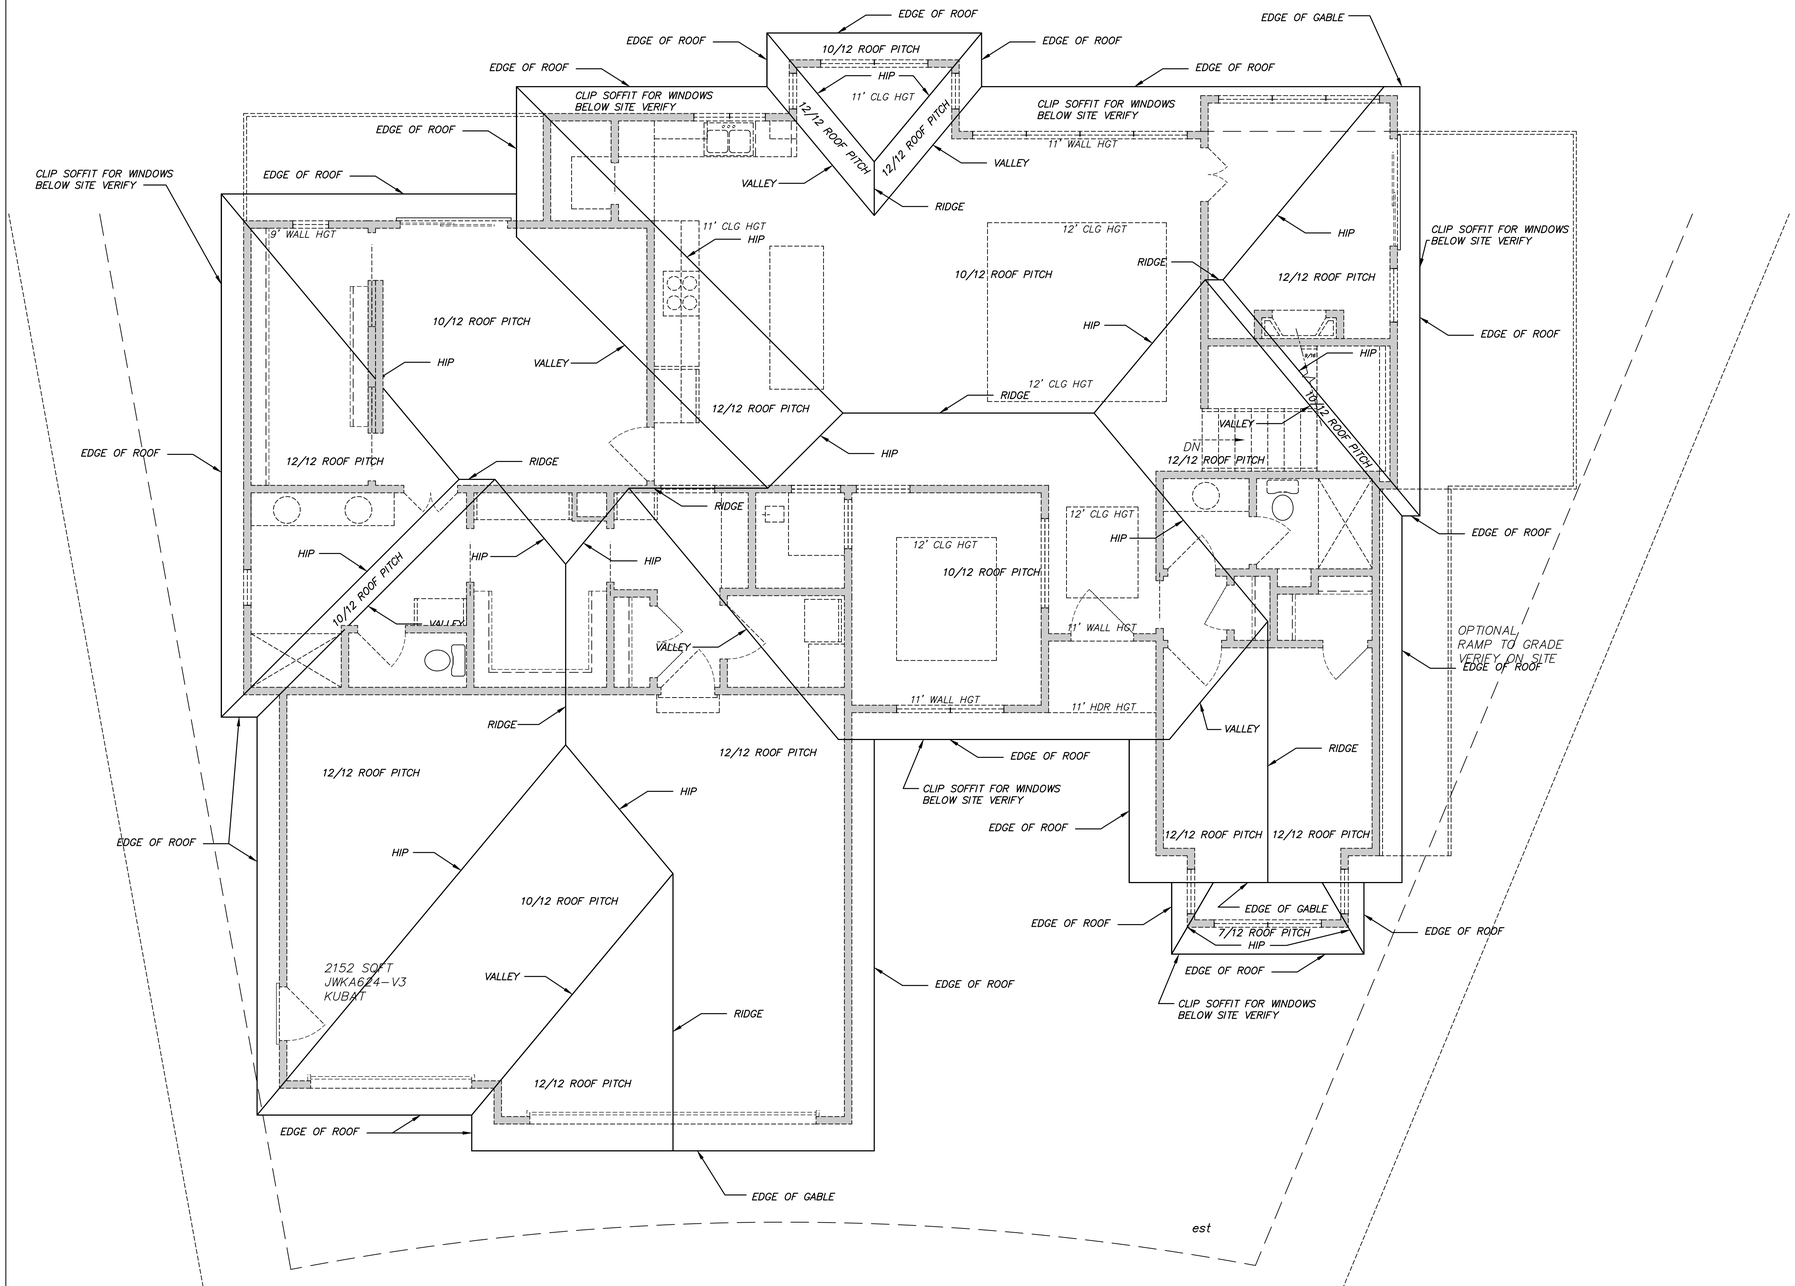


ALL 9' CEILING HGT THIS LEVEL UNLESS NOTED OTHERWISE

ROOF PLAN

1/4"=1'-0"

10/12 ROOF PITCH
12/12 ROOF PITCH
3/12 ROOF PITCH
7/12 ROOF PITCH

B & G DRAFTING, INC. has performed basic technical drafting and design services for this project. The information on this sheet describes schematic design information and geometry for a structure as requested by the party listed below.

This drawing is for the use of a professional contractor who is thoroughly familiar with all building codes and other legal requirements in the project's jurisdiction. The presence of structural or code-related information on this page does not imply a consistent documentation of any similar requirement elsewhere in the design. The original scale of this document may have been slightly distorted by reprographic equipment.

No warranties, expressed or implied, are given or intended by the preparation of these drawings. A thorough code review, including all structural and life-safety requirements, whether or not indicated, should be performed by a qualified professional in conjunction with the respective code administrator prior to material purchases or construction of any portion of this design. The parties using this document are responsible for material selections, construction means and methods, and coordination of site conditions, including grading, retaining walls, and stem wall heights. Changes to any portion of this design may adversely affect other portions.

COPYRIGHT © 2026 B & G DRAFTING, INC. Originals & copies of these plans are the property of the designer and are not to be redrawn, traced, or reproduced in any manner, are not to be used or reused by anyone for construction or other purposes without written permission. Removal of this notice is a violation of Federal Copyright Law. Violators may be subject to prosecution.

B AND G DRAFTING INC.
(417) 883-5420
2104 S. STEWART AVE.
SPRINGFIELD, MO 65804
WWW.BGDRAFTING.COM

JULIE ANN & WADE KUBAT

DATE:

JWKA626-V3